



PART PLAN - 75th FLOOR

REMOVE FAN DAMPERS
MAIN AID (33,000) 11'-8" Wx5'-10" H (TOP)
VAR AID (22,000) 11'-8" Wx5'-2" H (BOT)

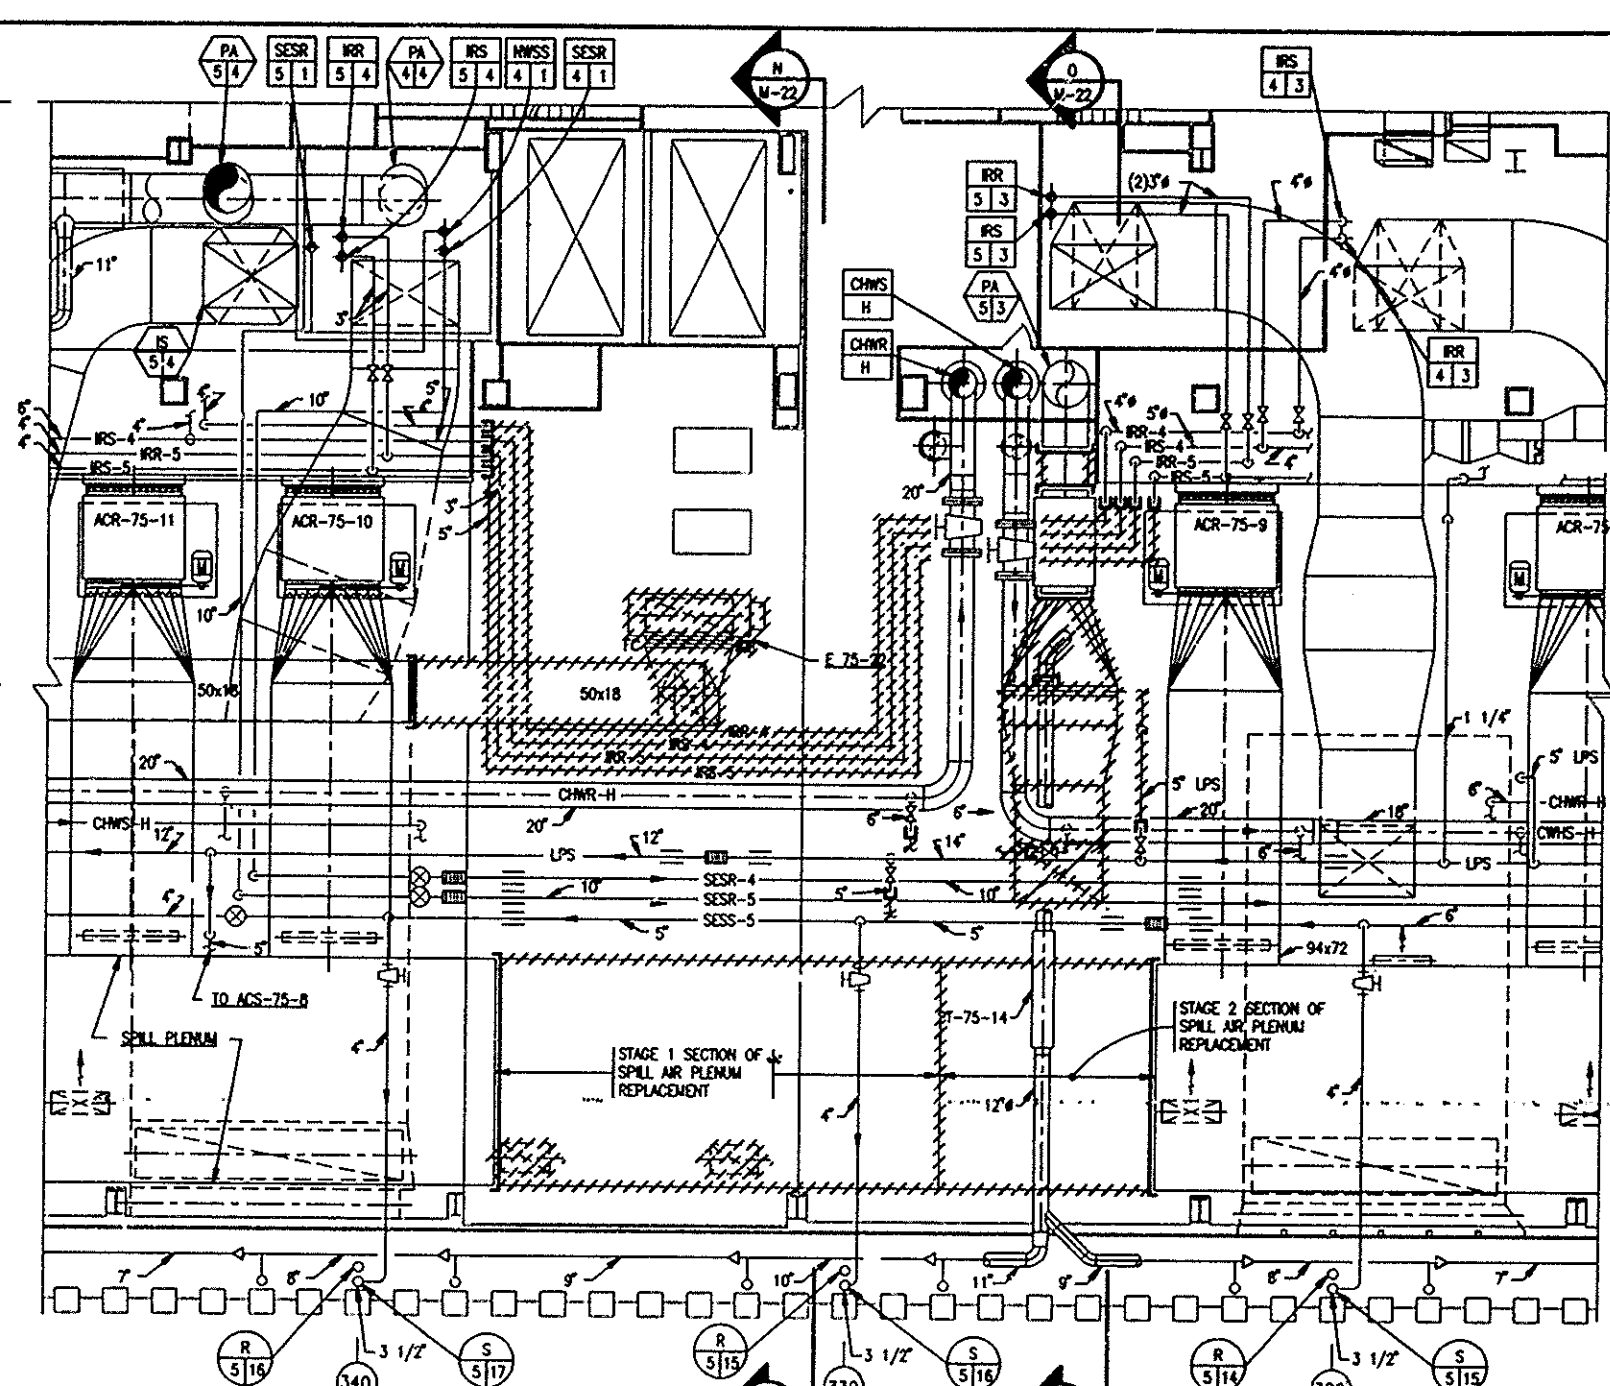

PART PLAN - 76th FLOOR

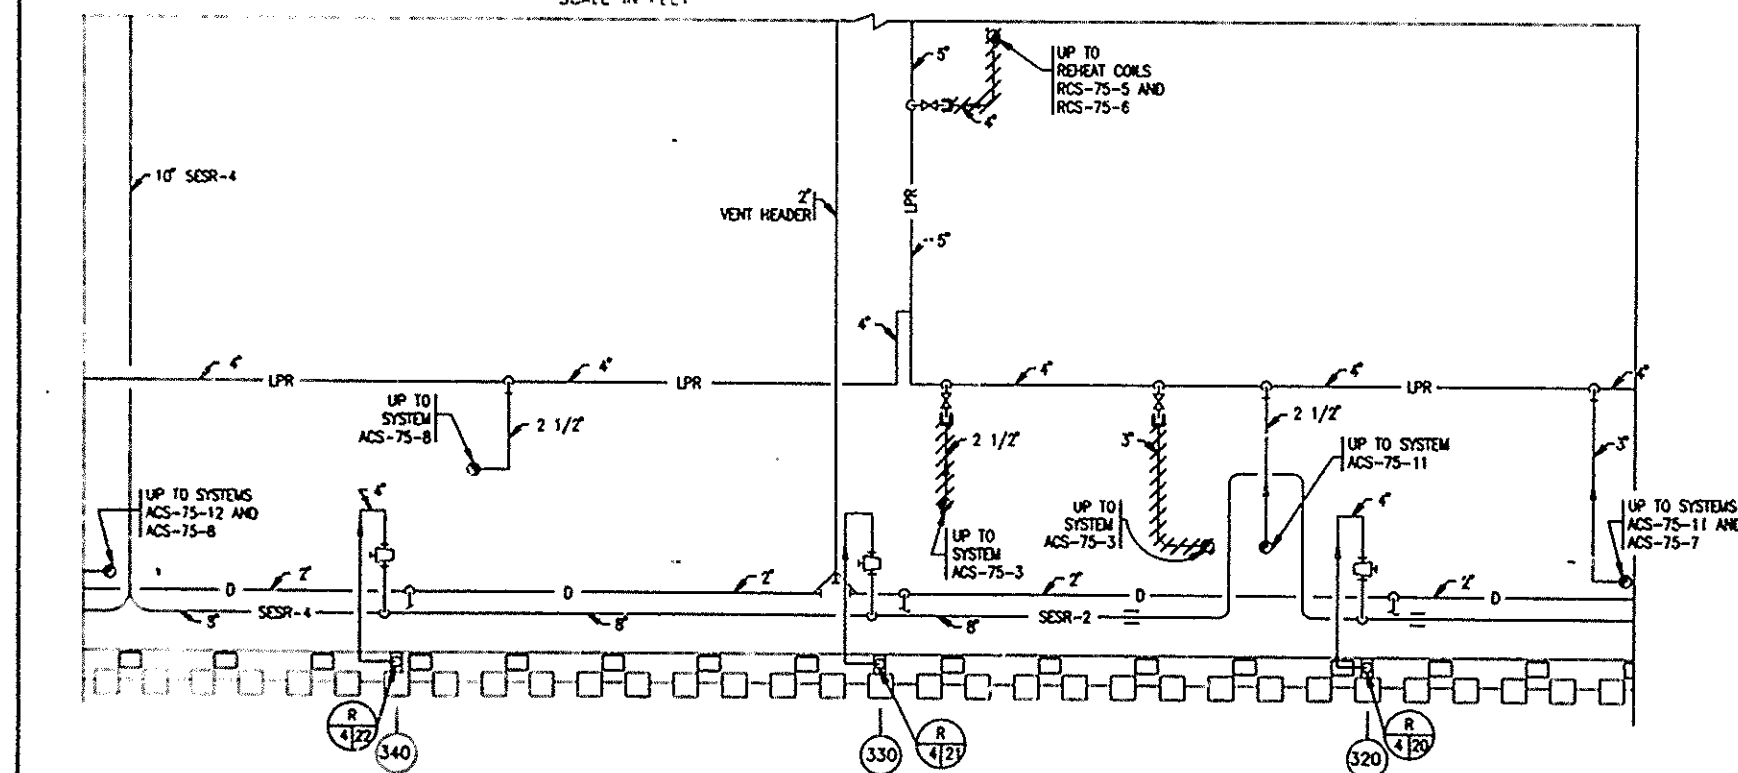

PIPING PART PLAN - 74th FLOOR

FILE NAME: 755-001 SCALE FACTOR: 1/8"



THE PORT AUTHORITY
OF NY & NJ

Peter K. Sweeney
ENGINEERING PROGRAM MANAGER - WORLD TRADE

Alfred Brown
CHIEF MECHANICAL ENGINEER

No. Date Revision Approved

Engineering Department
Design Division

The World Trade
Center

Electrical/HVAC
Upgrade Program

TOWER ONE AND TWO
LOW VOLTAGE
SUBSTATIONS
CONSTRUCTION AND
INSTALLATION

MECHANICAL
SUBSTATION SS-75S
TOWER ONE
REMOVAL

This drawing subject to conditions in contract.
All inventions, ideas, designs and methods
herein are reserved to Port Authority and
may not be used without its written consent.

A.B./E.E. E.E. S.W.
Designed by Drawn by Checked by

Date 5/1/95 Scale AS NOTED

Contract Number Drawing Number
WTC-802.071 M-20

I HEREBY CERTIFY THAT THIS IS A TRUE AND CORRECT
COPY OF ONE OF THE CONTRACT DRAWINGS FOR
CONSTITUTING A PART OF CONTRACT NO. WTC-802.071
IN THE FOR WHICH SAID DRAWINGS EXISTED AT
THE TIME THE SAID CONTRACT WAS EXECUTED BY
THE PARTIES.
DATE 6/21/95 *Sultan A. Aslam*
SPEC. WRITER
DATE 8/15/95 *Peter K. Sweeney*
ENGINEER OF DESIGN